



1 WTC 41st FLOOR MER PLAN

0 16 32
SCALE IN FEET

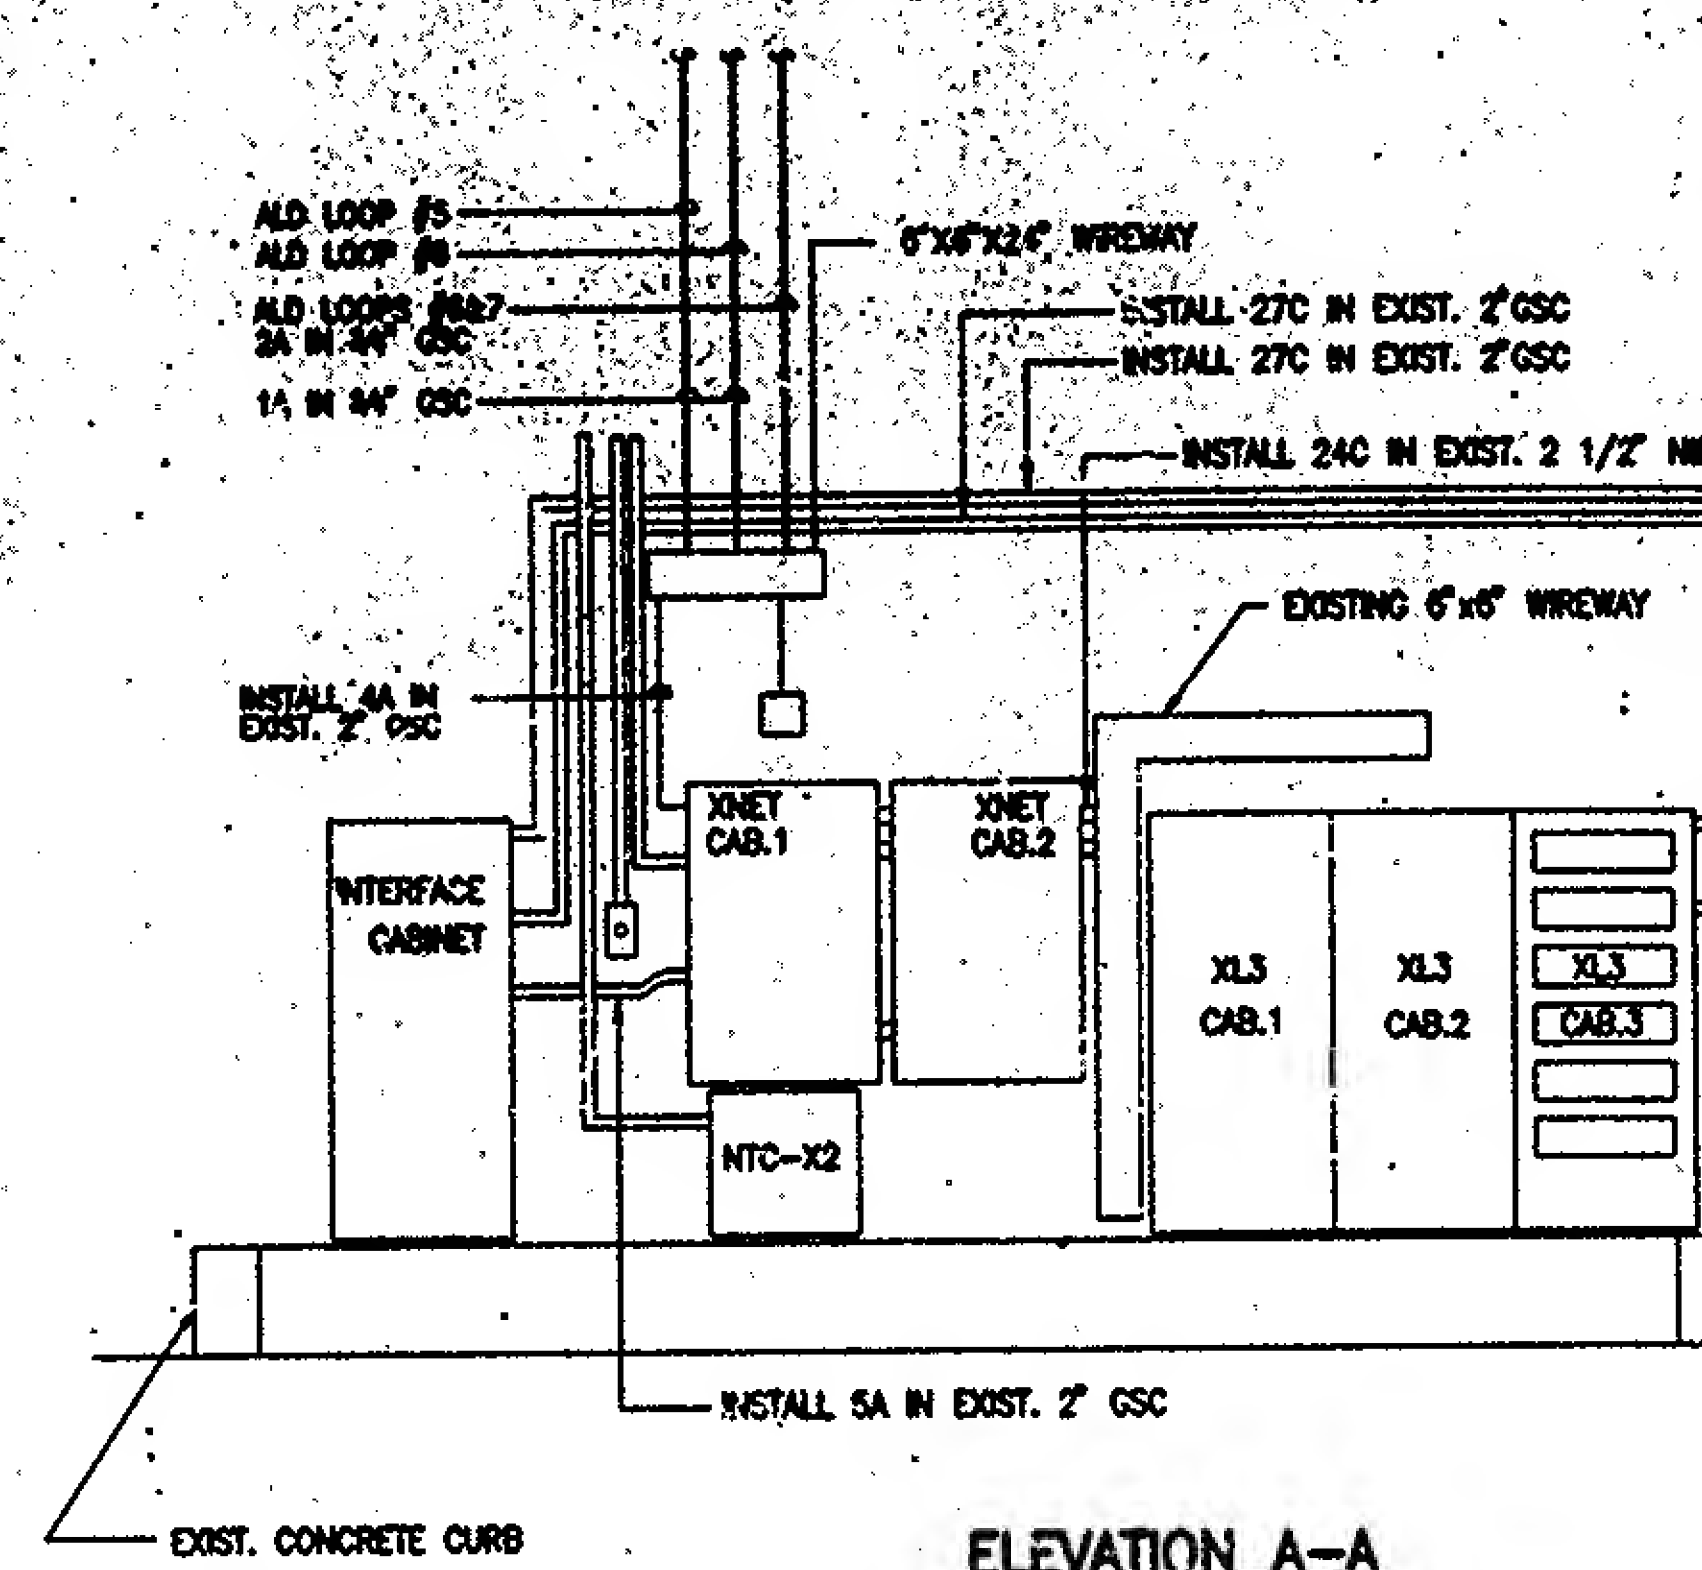

ELEVATION A-A
N.T.S.

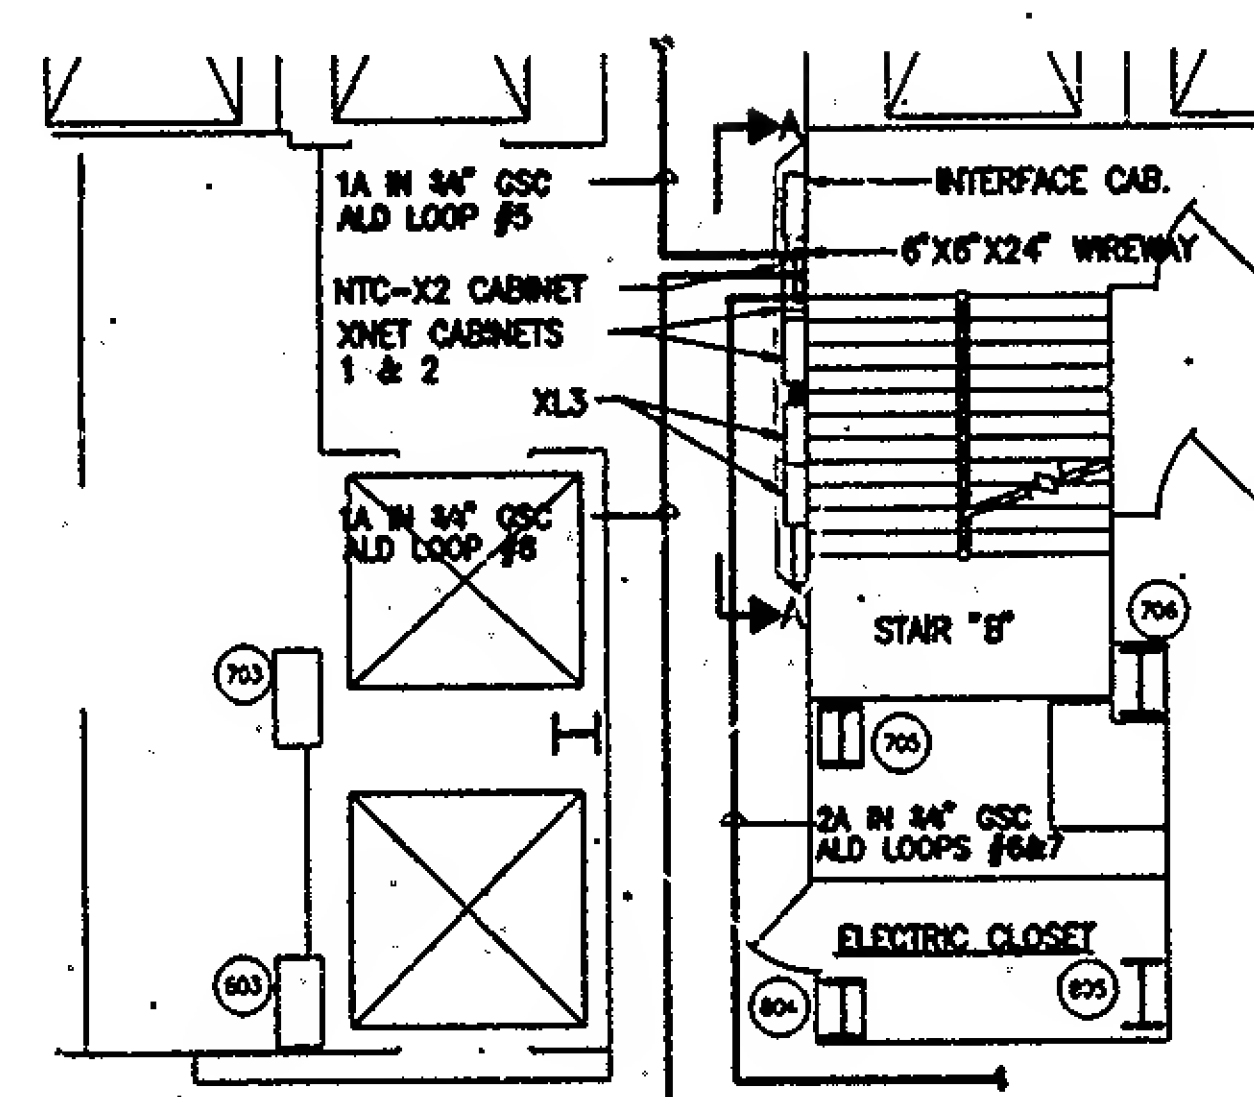

DETAIL "A"
0 4 8 12 16
SCALE IN FEET